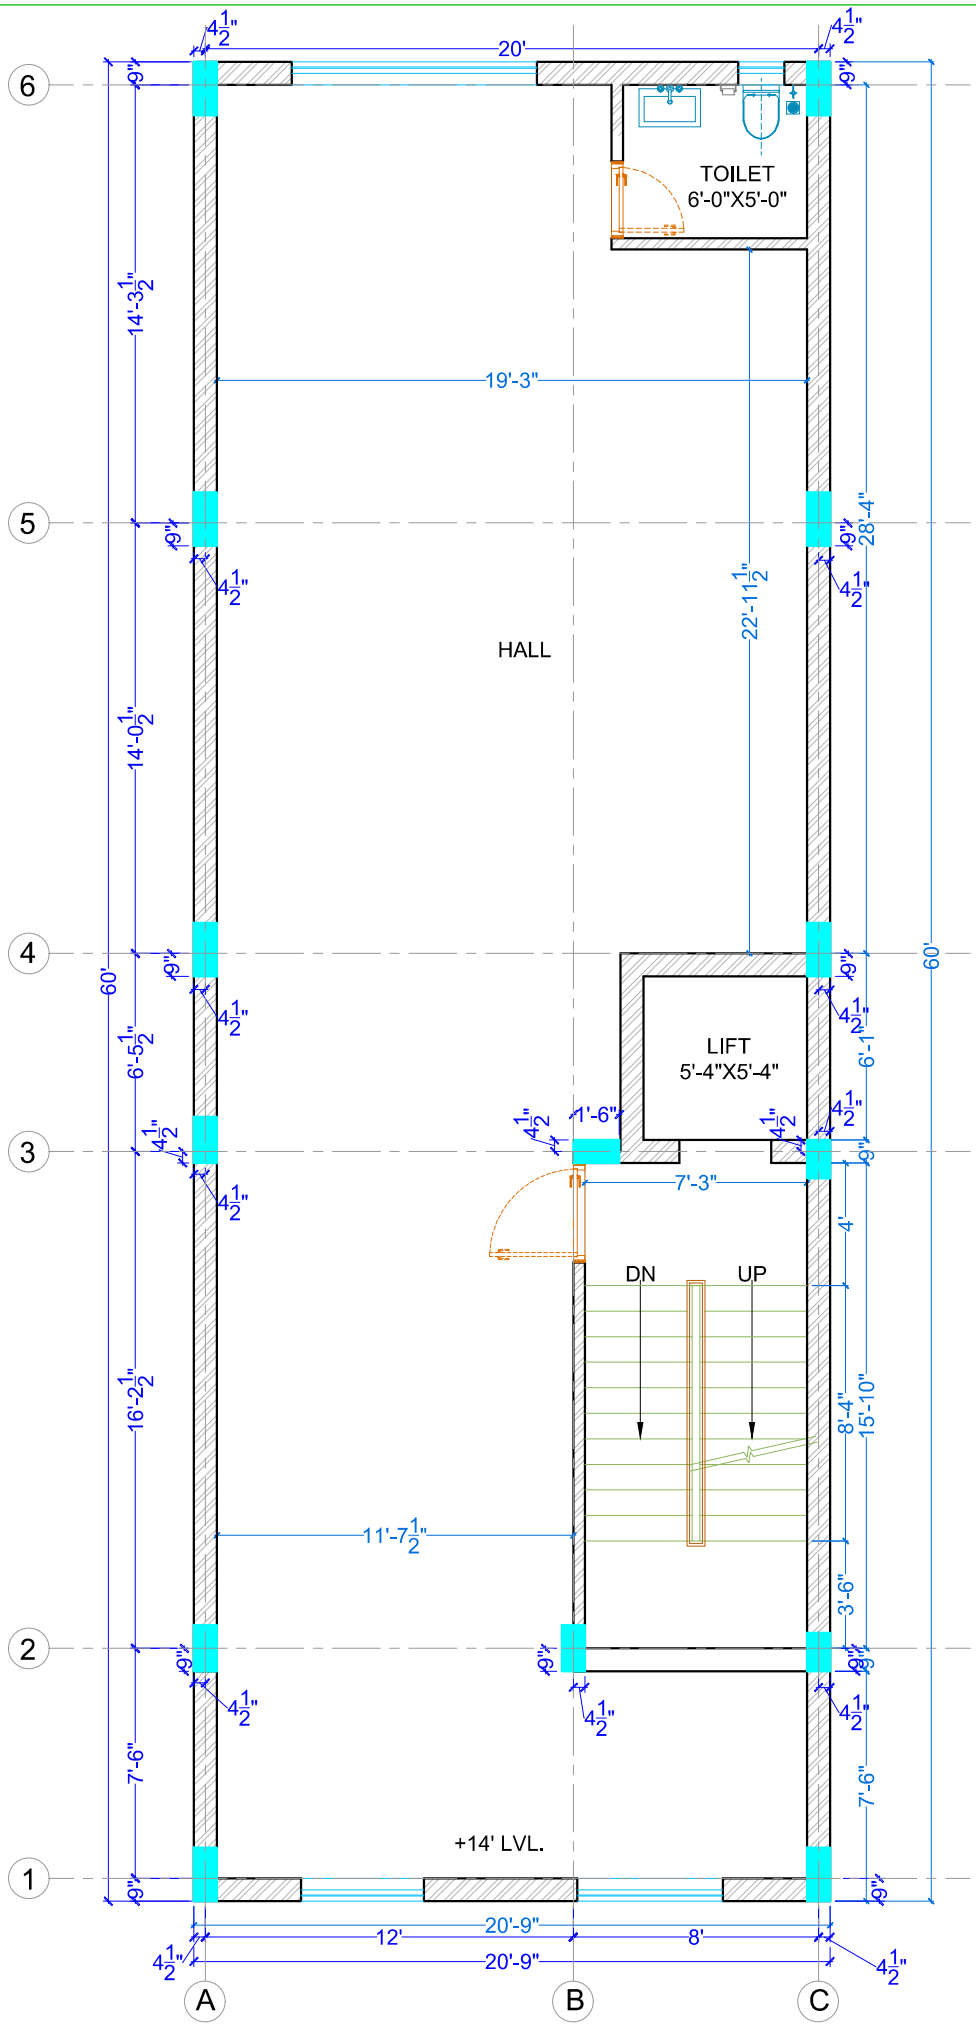

PROJECT NAME	CLIENT	SHEET TITLE	TIME :– 1:00 PM	ARCHITECT
A-25A,KIRTI NAGAR, TAGOR MARKET,NEW DELHI	MR.YASH BUILDER	FIRST,SECOND,THIRD FLOOR PLAN	DATE :– 23rd.Aug.2022	FUTURE SPACE DESIGN STUDIO 9990893895 DRAWING NO :-