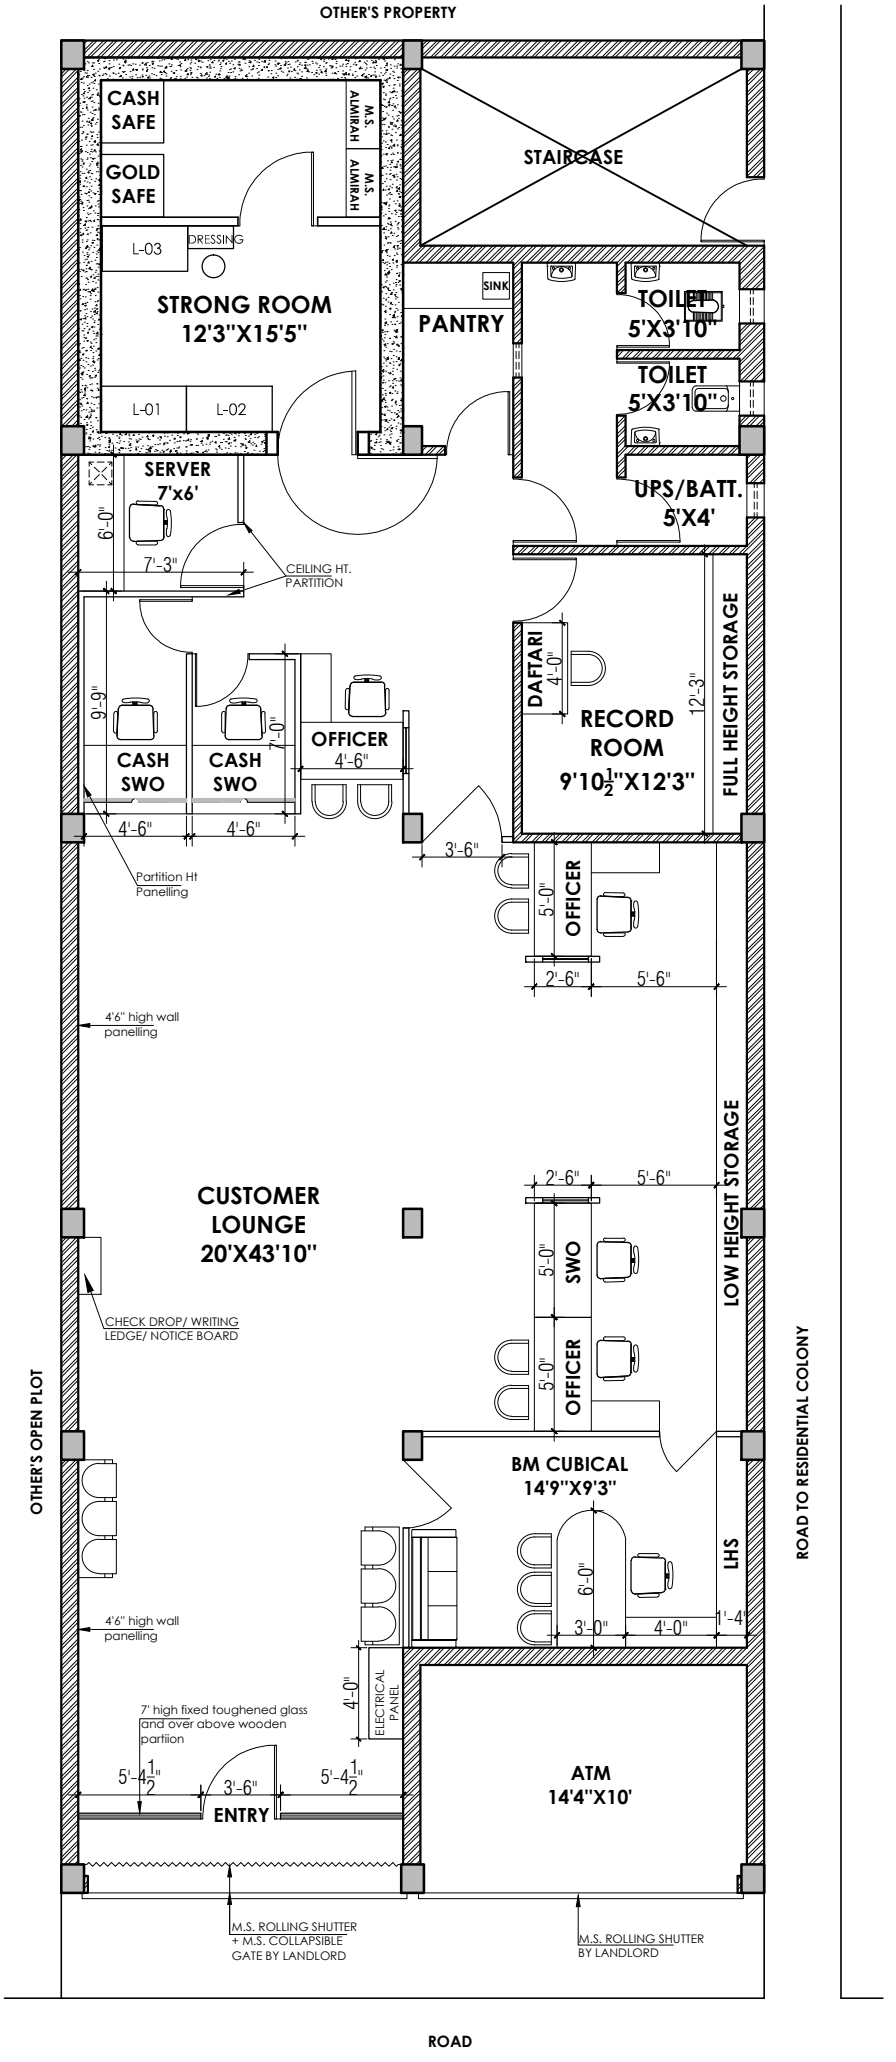

FURNITURE LAYOUT PLAN BO KANKERKHERA