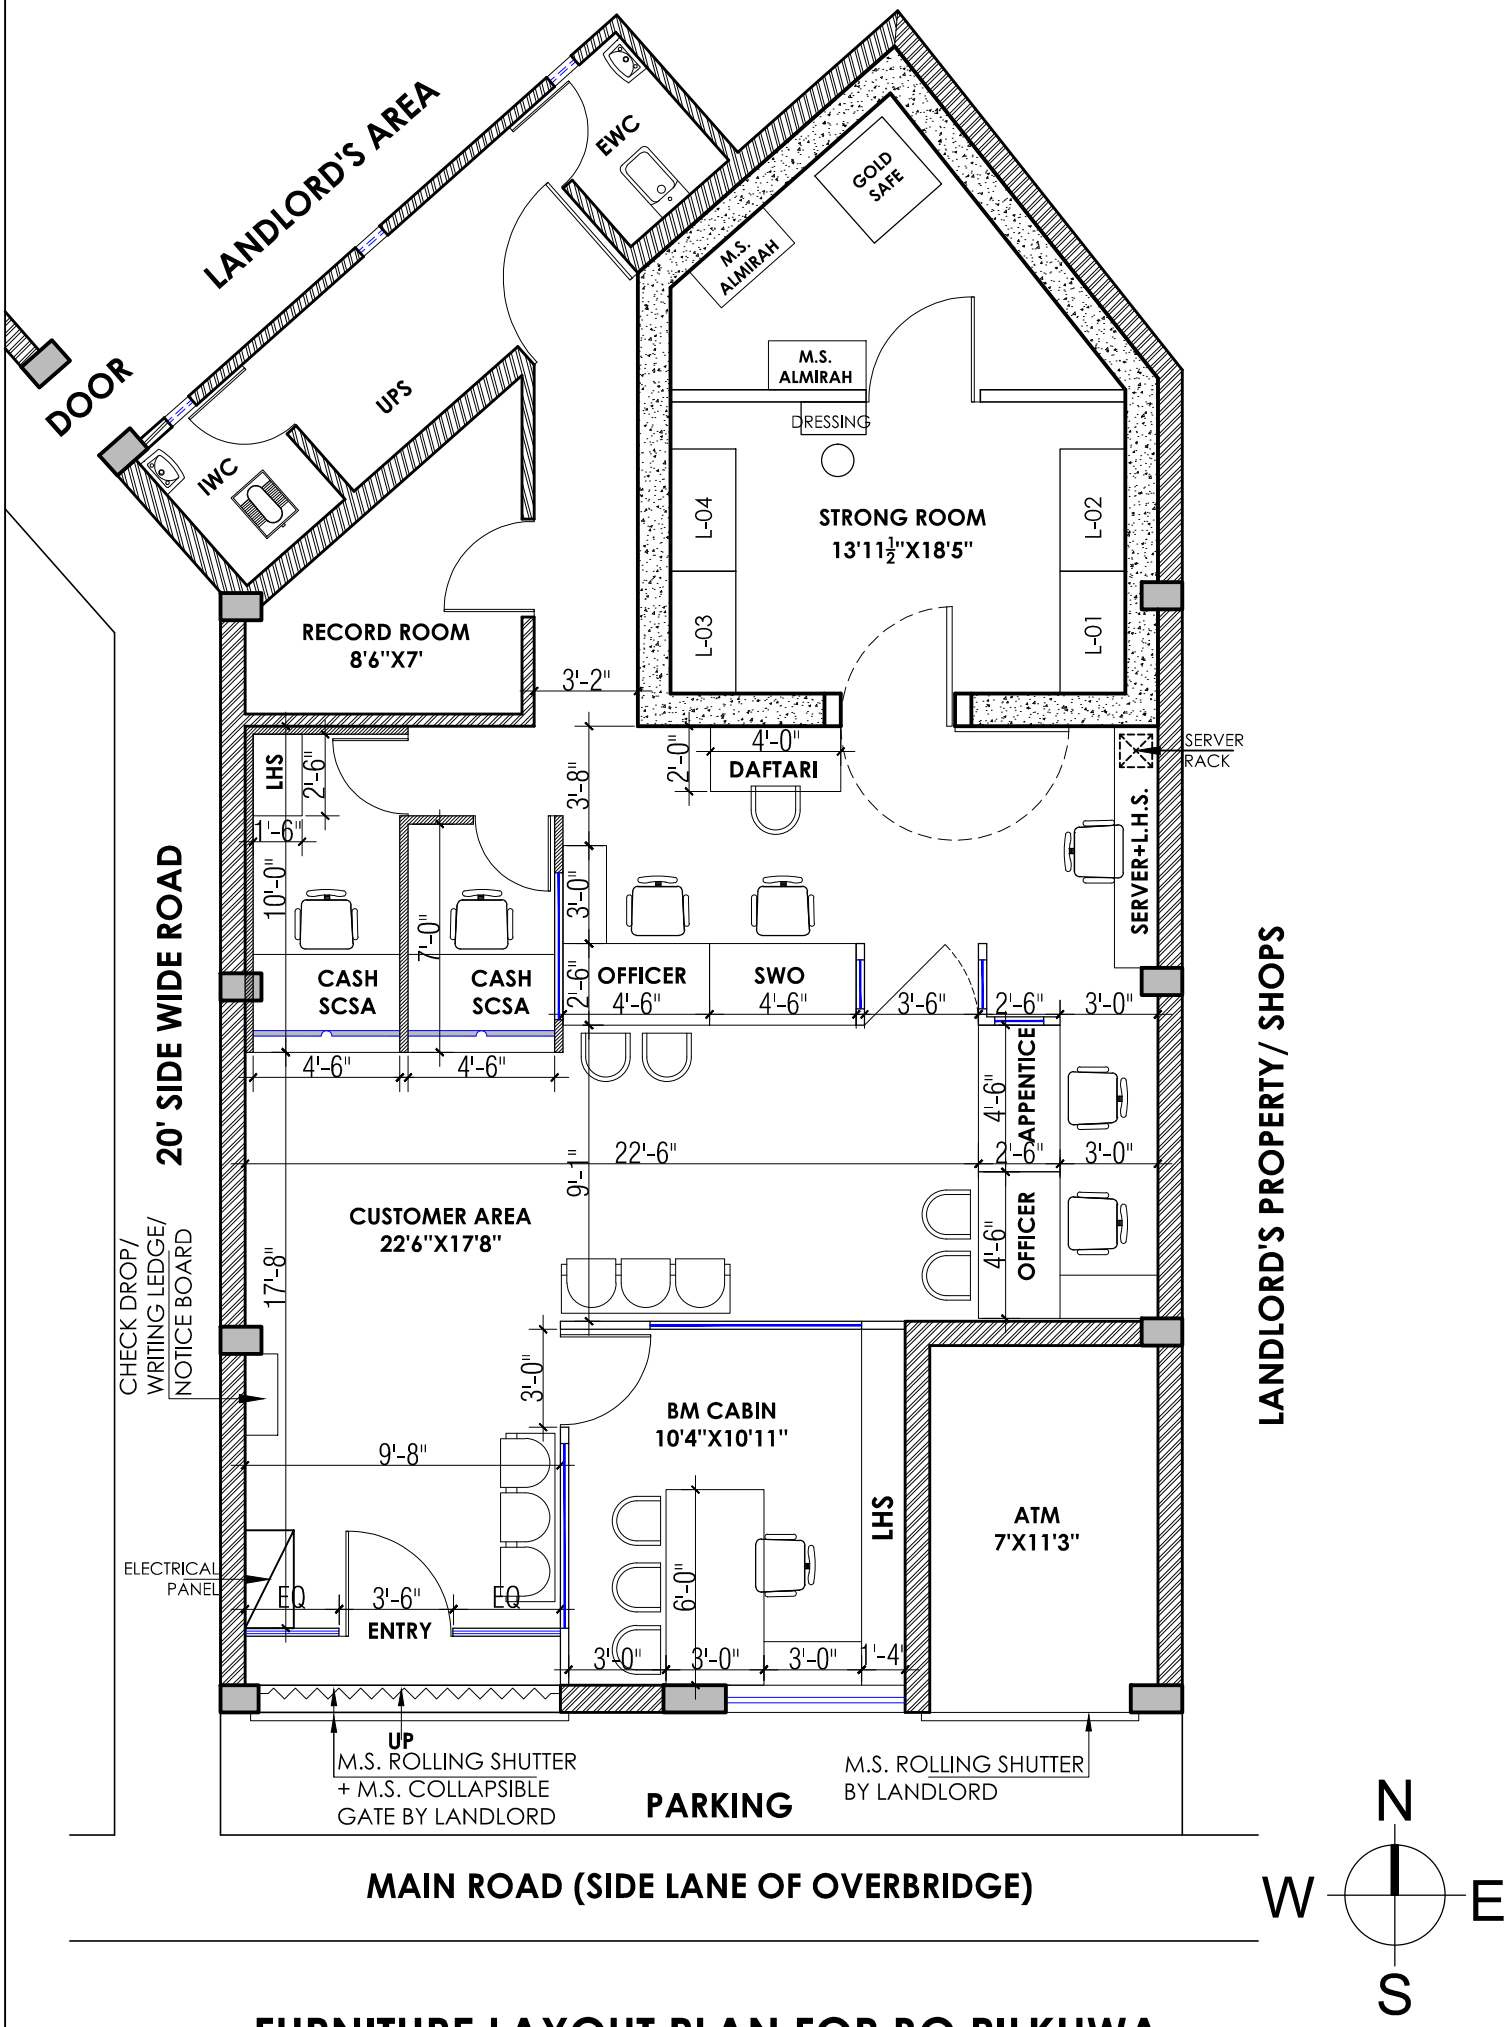

FURNITURE LAYOUT PLAN FOR BO PILKHWA